

MONUMENT RECORD
State of Indiana - County of Monroe

Section: 13

Township: 8 North

Range: 1 West

Corner ID: Per W-11


Monument Description & Remarks: Found Sandstone with "+" at Center $\frac{1}{4}$ corner of section. Stone measured 0.44' (h) x 0.59' (l) x 0.31' (w) and was marked with orange and blue & white flagging.

References on file in the County Surveyor's Office: Inverness Crest Subdivision Final Plat, prepared by Bynum Fanyo & Associates, recorded in Plat Cabinet C, Envelope 199, in the Recorder's Office.

RECOVERY TIE DRAWING

Field Book 98-02 Page No. 48

USGS Unionville Quad

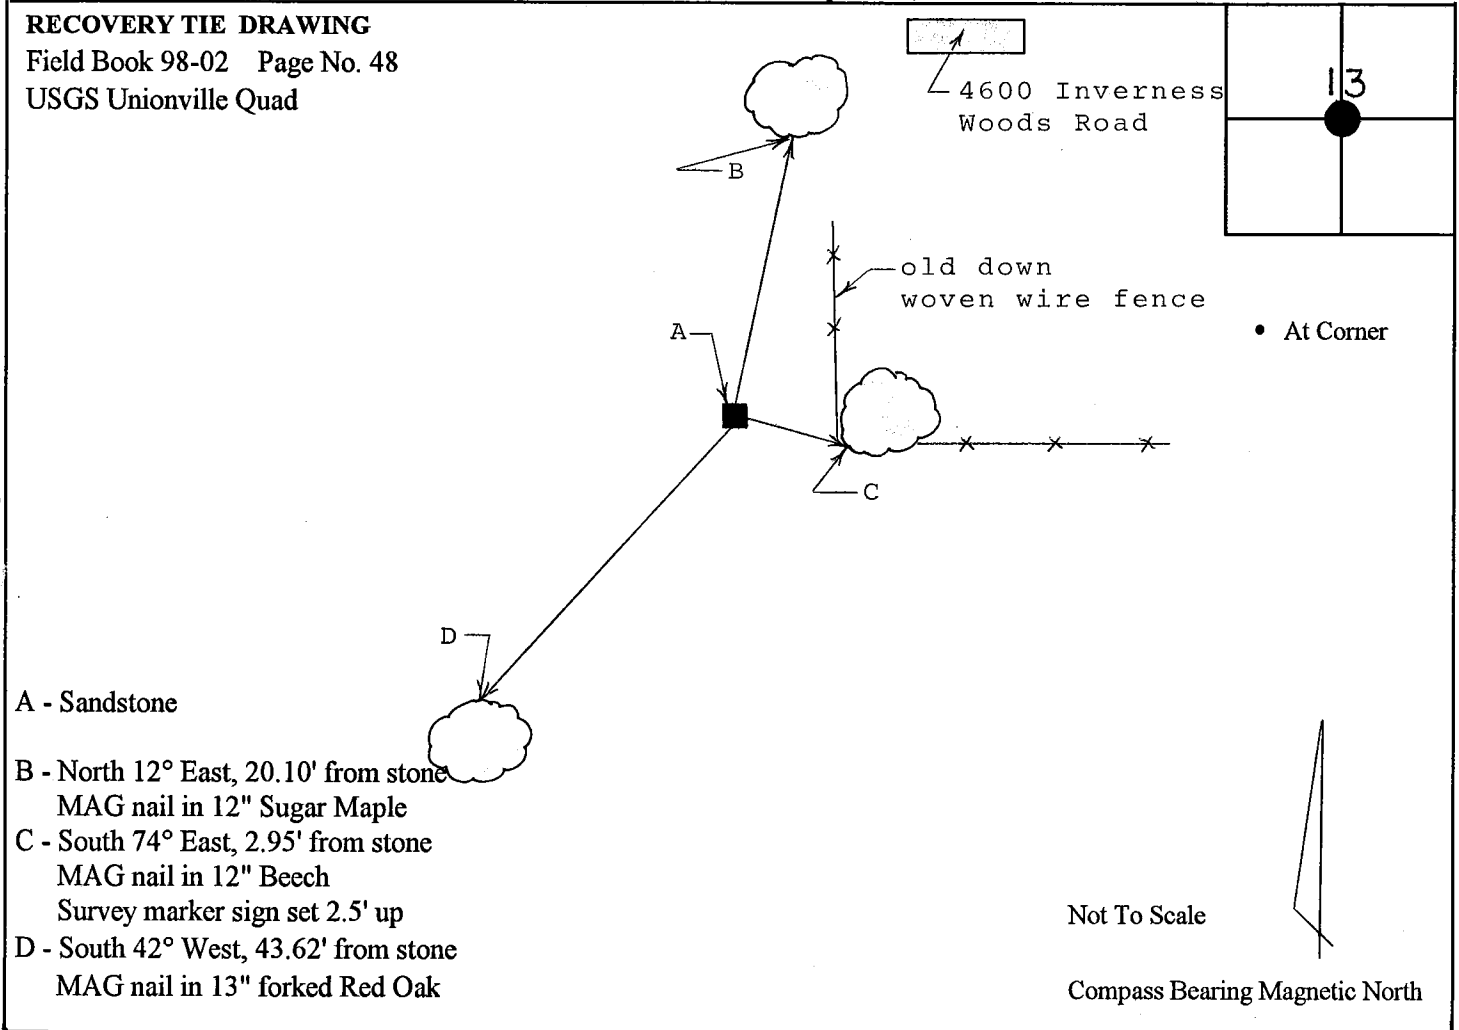

I, Kevin P. Enright, Monroe County Surveyor, hereby certify that this document was prepared under my direction in accordance with the provisions of Section 36-2-12-11 of the Indiana Code; and the above data is given under my hand and seal this 10th day of December, 1998.

Kevin P. Enright

Administered by Surveyor Review Board

